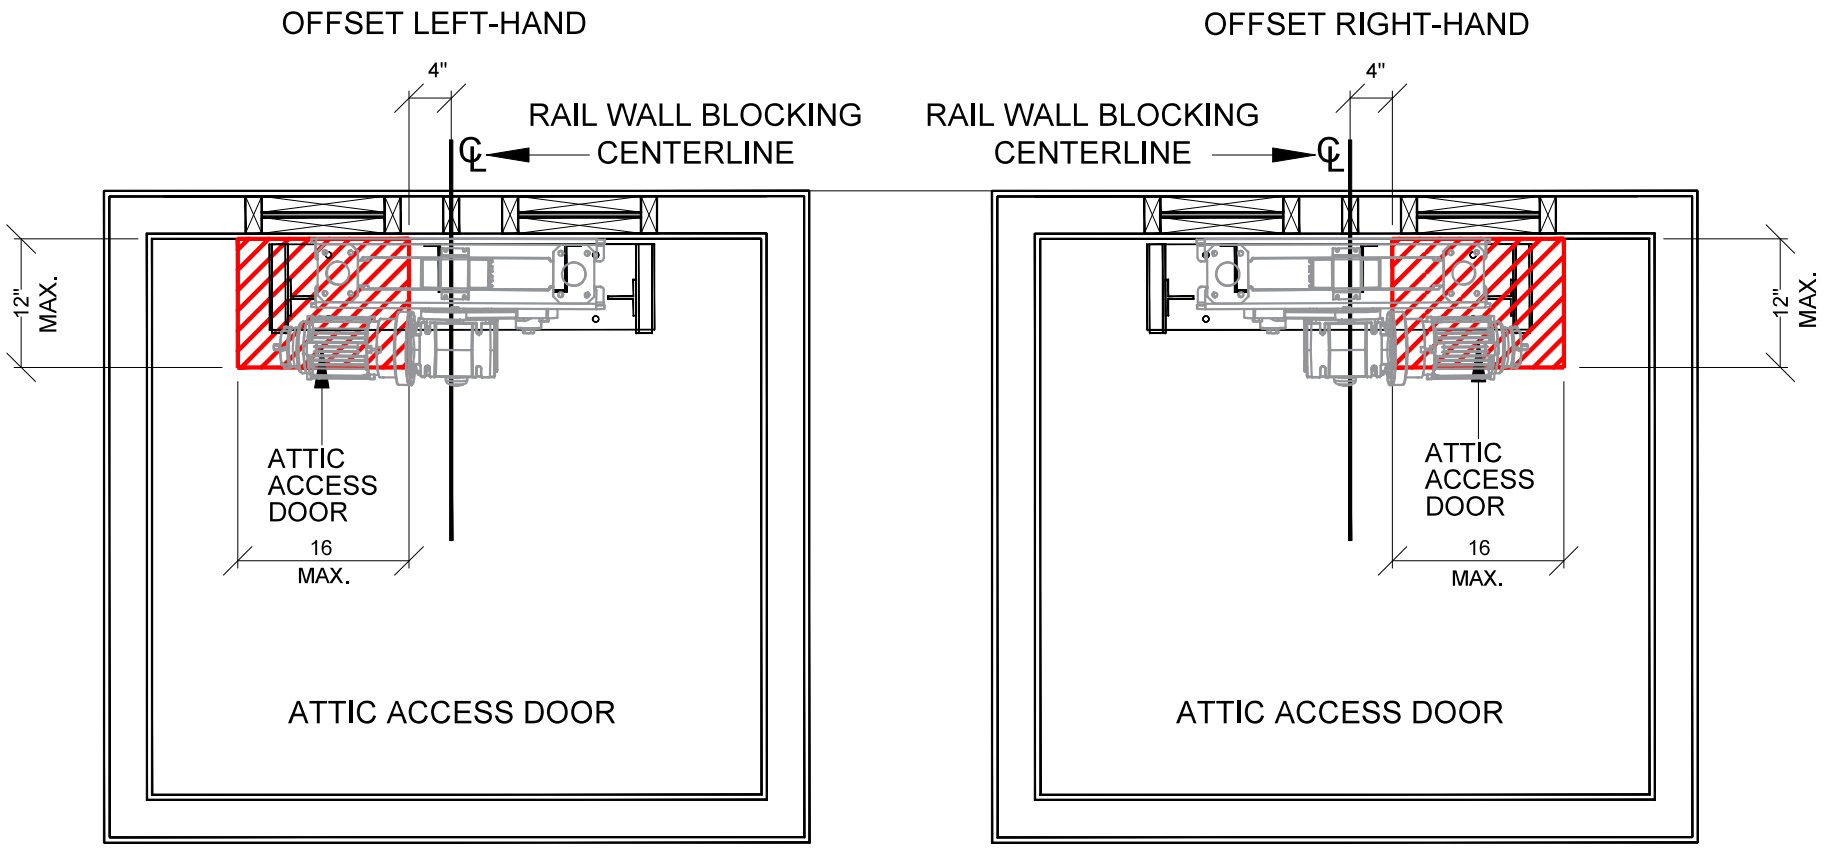


IF ACCESS DOOR IS IN CEILING OF THE ELEVATOR SHAFT, THEN CONTROLLER, VVVF DRIVE, UPS, ELECTRICAL BOXES, GFI, PHONE LINE & LIGHT FIXTURE & SWITCH MAY BE LOCATED IN ATTIC.
IF THE CONTROLLER, VVVF DRIVE, UPS, ELECTRICAL BOXES, GFI, PHONE LINE & LIGHT FIXTURE & SWITCH ARE LOCATED IN THE HOISTWAY, THEN PROPER ACCESS TO THE ACCESS PANEL MUST BE PROVIDED BY GC INCLUDING ATTIC LADDER, CATWALK WITH 18" MIN. AND PROPER OVERHEAD 5FT MIN .

FOR ATTIC EQUIPMENT ACCESS, A CATWALK IS REQUIRED IN ATTIC FROM THE ATTIC ACCESS DOOR AND LADDER TO THE CONTROLLER LOCATION WITH PROPER NEC ELECTRICAL CLEARANCES

ATTIC ACCESS DOOR
SELF LOCKING & SELF CLOSING BY GENERAL CONTRACTOR

THE INFORMATION CONTAINED HEREIN IS SOLELY OWNED BY RESIDENTIAL ELEVATORS ANY REPRODUCTION IN PART OR AS A WHOLE WITHOUT WRITTEN PERMISSION FROM RESIDENTIAL ELEVATORS IS STRICTLY PROHIBITED.

RESIDENTIAL ELEVATORS
Elevating Your Standard of Living